KROLL MAP COMPANY, INC.
SEATTLE

SHEET 1 OF 7

SALISH VILLAGE

A CONDOMINIUM

22-29
(COND.)

N.E. 1/4 SEC. 28, TWP. 26 N., RGE. 5E., W.M.
CITY OF KIRKLAND KING COUNTY, WASHINGTON

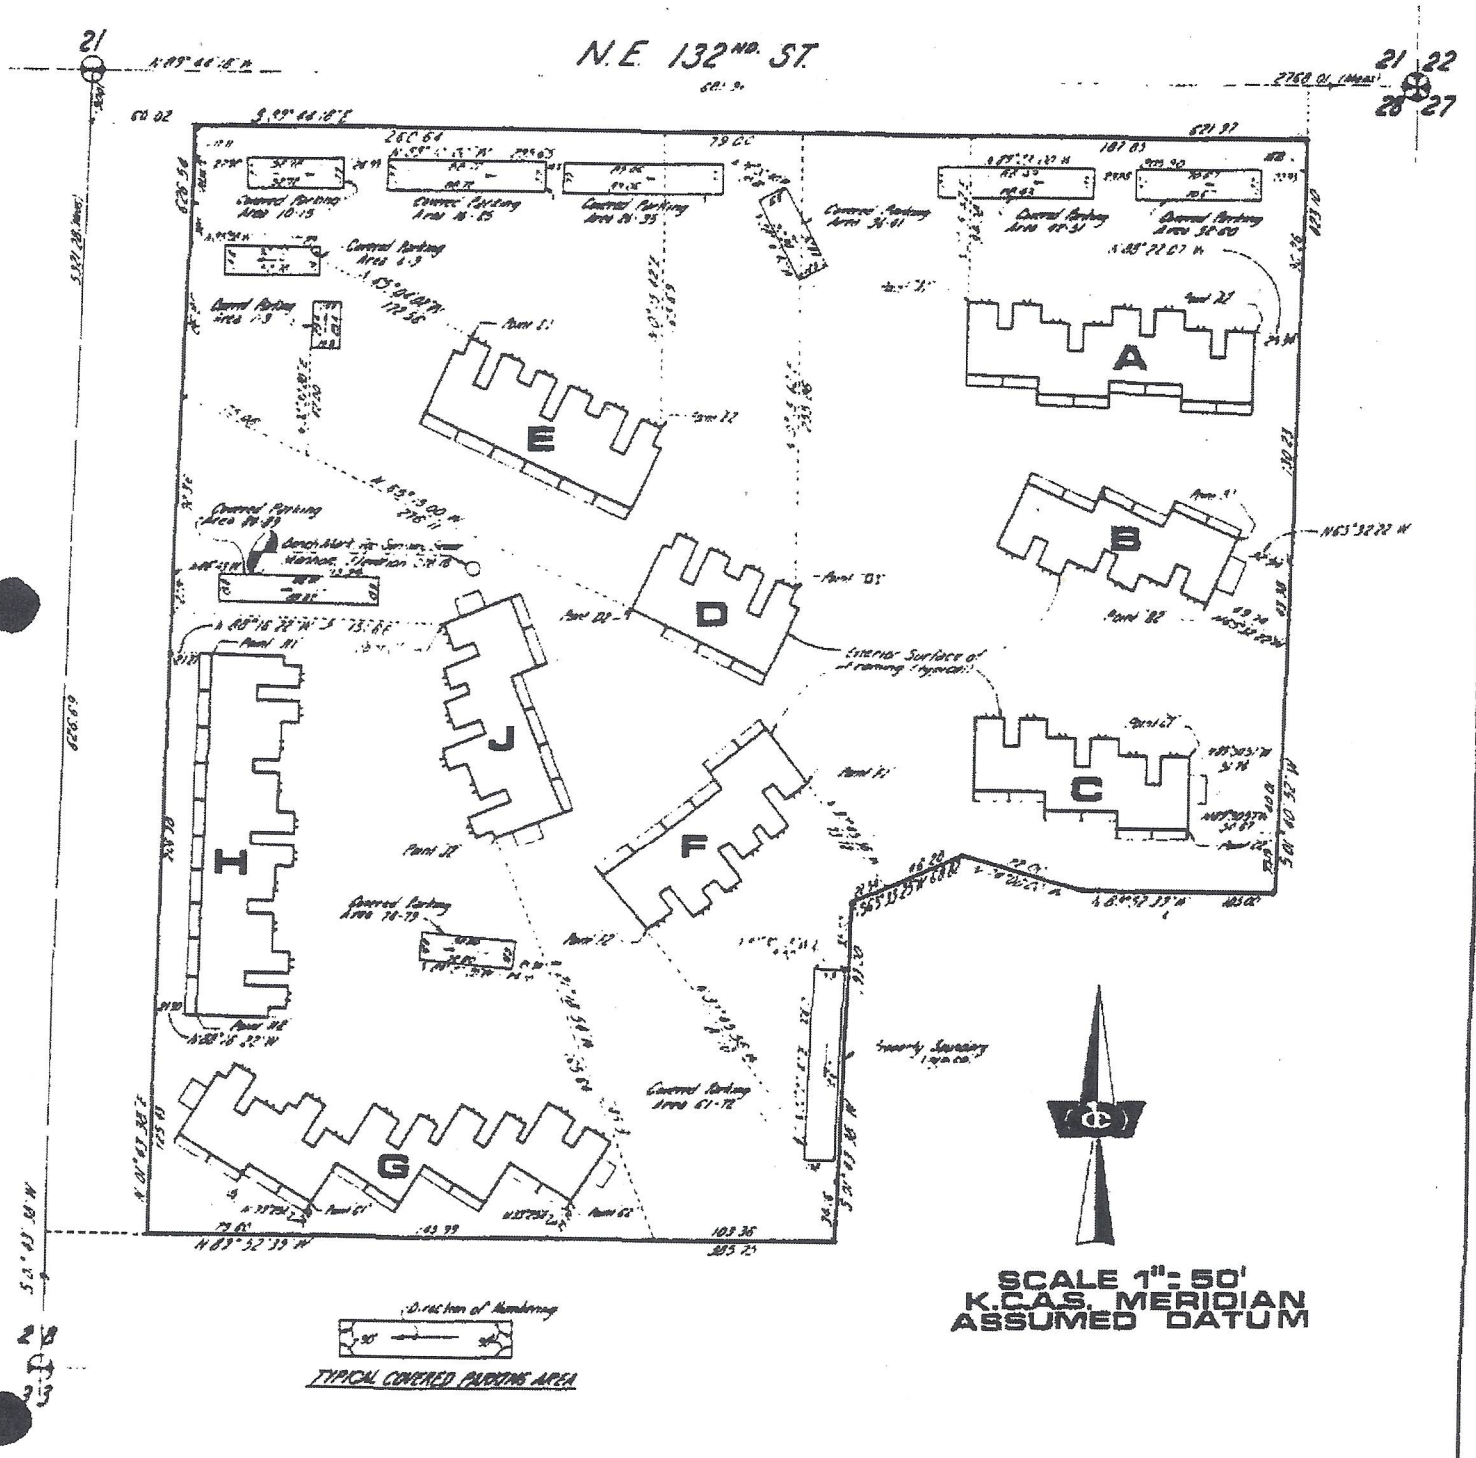

JOB NO 78053

DOOOS ENGINEERS, INC.

KROLL MAP COMPANY, INC.
SEATTLE

SALISH VILLAGE A CONDOMINIUM

22-31
(CDH01)

N.E. 1/4 SEC. 28, TWP. 26 N., RGE. 5 E., W.M.
CITY OF KIRKLAND KING COUNTY, WASHINGTON

BUILDING A

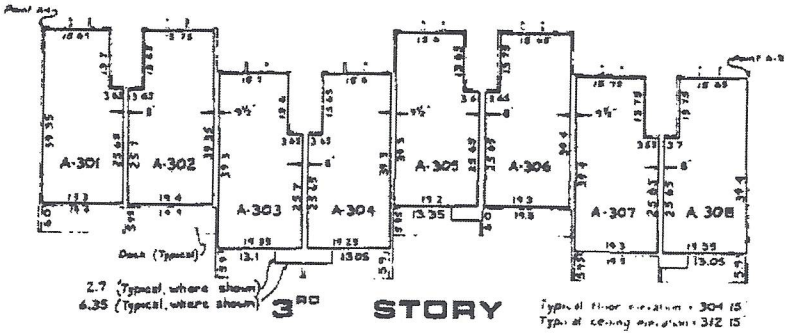

3RD STORY
Typical floor elevation = 304.15'
Typical ceiling elevation = 312.15'

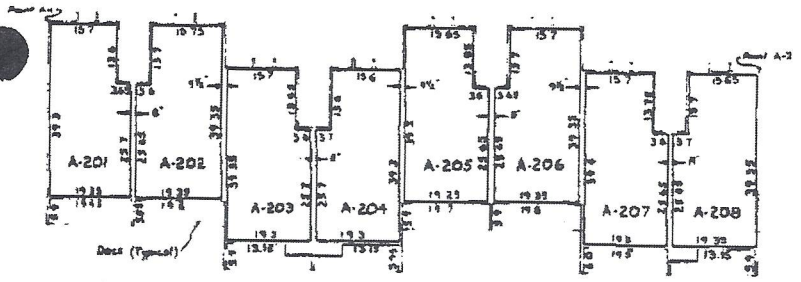

2ND STORY
Typical floor elevation = 295.15'
Typical ceiling elevation = 303.15'

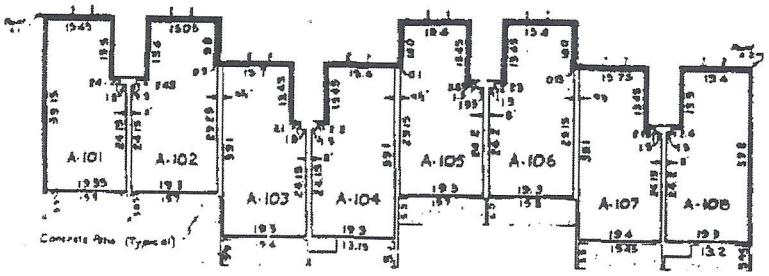

1ST STORY
Typical floor elevation = 284.15
Typical ceiling elevation = 294.15

BUILDING D

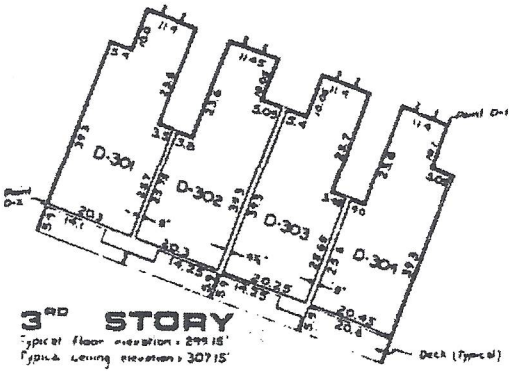

3RD STORY
Typical floor elevation = 299.15'
Typical ceiling elevation = 307.15'

SCALE: 1 IN = 20 FT

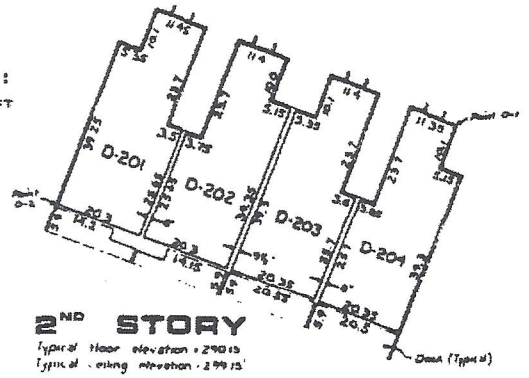

2ND STORY
Typical floor elevation = 290.15
Typical ceiling elevation = 298.15'

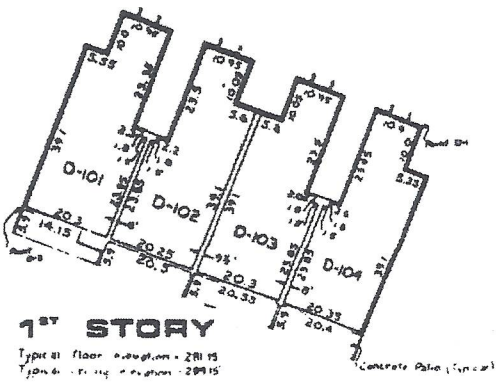

1ST STORY
Typical floor elevation = 281.15
Typical ceiling elevation = 289.15

GENERAL NOTES

JOB NO 78053

COODS ENGINEERS, INC.

KROLL MAP COMPANY, INC.
SEATTLE

SALISH VILLAGE A CONDOMINIUM

22-32
(COND)

N.E. 1/4 SEC. 28, TWP. 26 N., RGE. 5 E., W.M.
CITY OF KIRKLAND KING COUNTY, WASHINGTON

BUILDING B

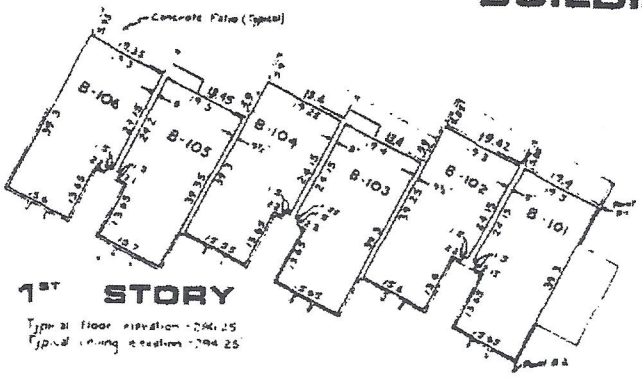

1ST STORY

Typical floor elevation = 296.25'
Typical ceiling elevation = 294.25'

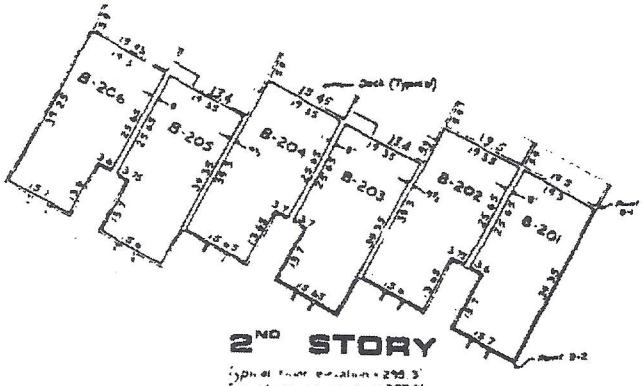

2ND STORY

Typical floor elevation = 298.3'
Typical ceiling elevation = 303.3'

BUILDING C

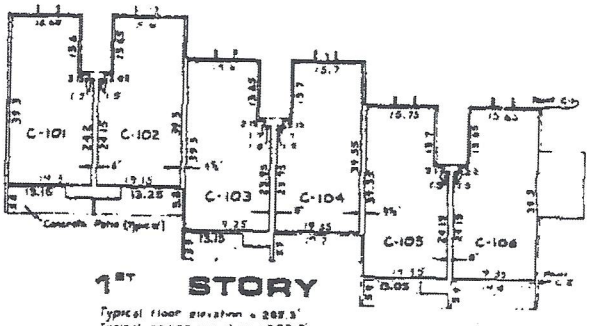

1ST STORY

Typical floor elevation = 287.3'
Typical ceiling elevation = 293.3'

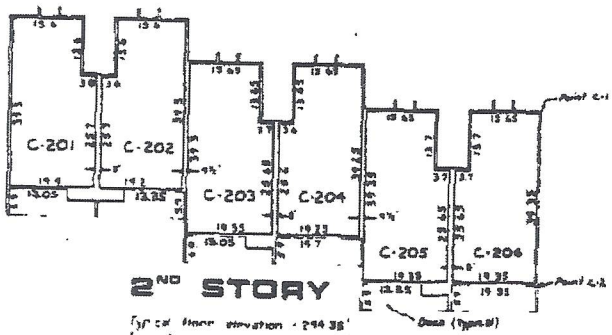

2ND STORY

Typical floor elevation = 294.35'
Typical ceiling elevation = 302.35'

BUILDING J

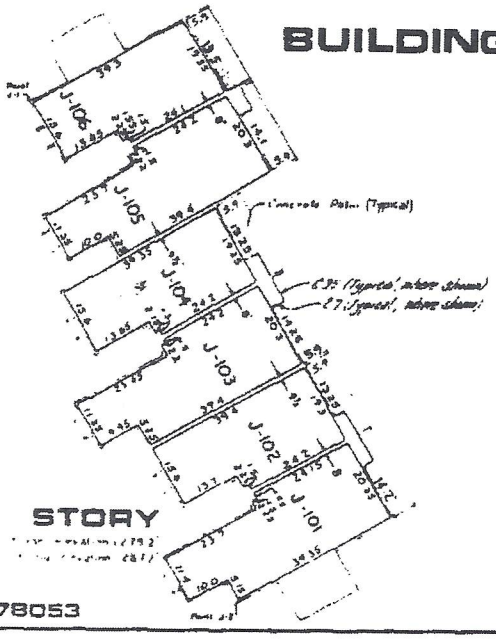

1ST STORY

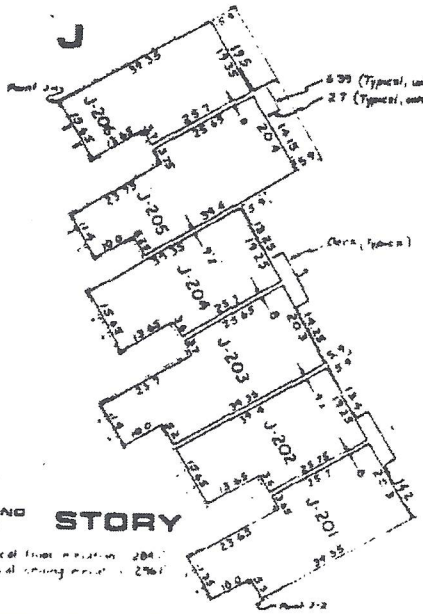

2ND STORY

SCALE: 1 IN = 20 FT

GENERAL NOTES

JOB NO 78053

DOODS ENGINEERS, INC.

KROLL MAP COMPANY, INC.
SEATTLE

SALISH VILLAGE A CONDOMINIUM

22-33
(COND)

N.E. 1/4 SEC. 28, TWP. 26 N., RGE. 5 E., W.M.
CITY OF KIRKLAND KING COUNTY, WASHINGTON

BUILDING E

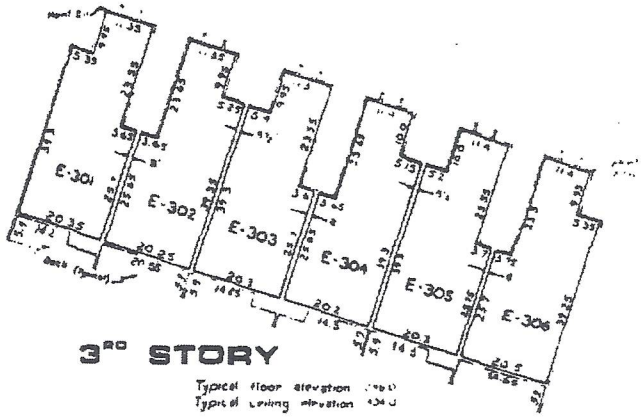

3RD STORY

Typical floor elevation
Typical ceiling elevation

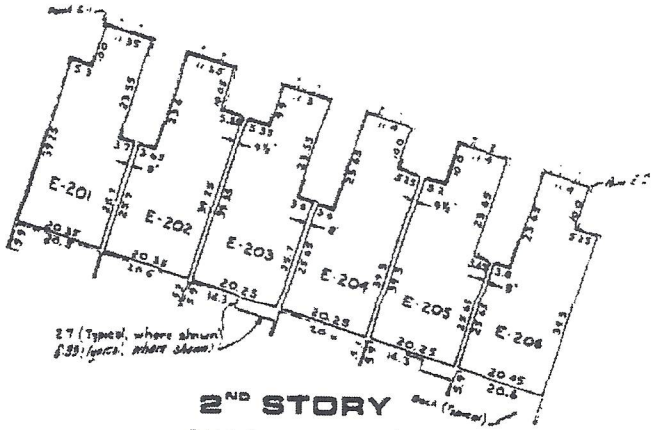

2ND STORY

Typical floor elevation
Typical ceiling elevation

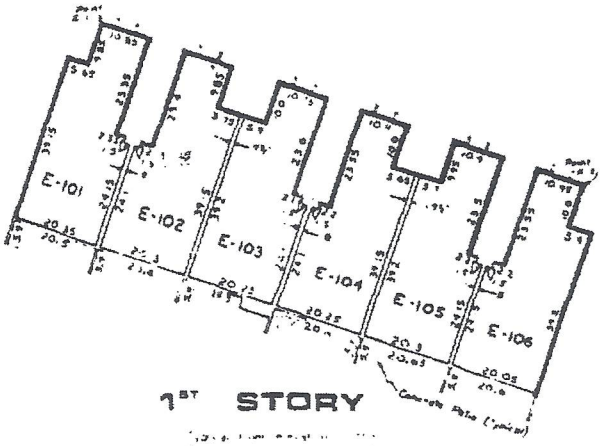

1ST STORY

BUILDING F

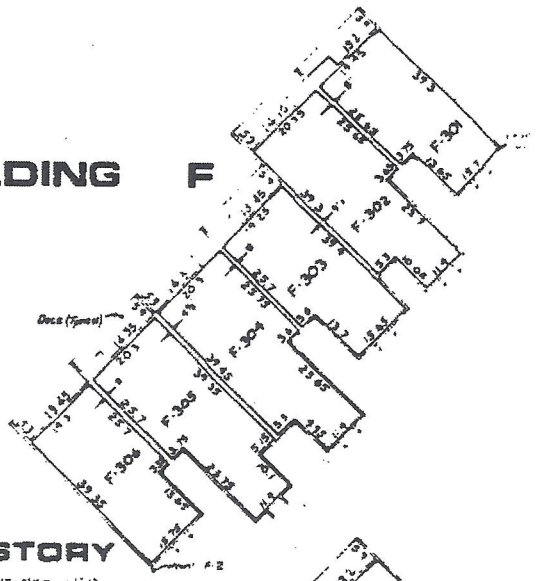

3RD STORY

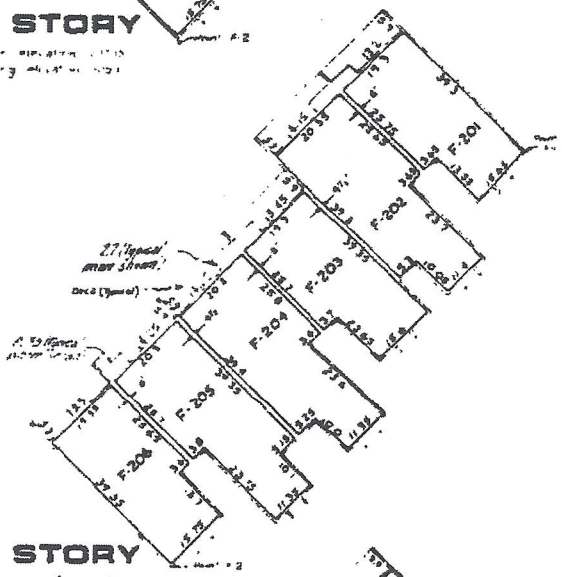

2ND STORY

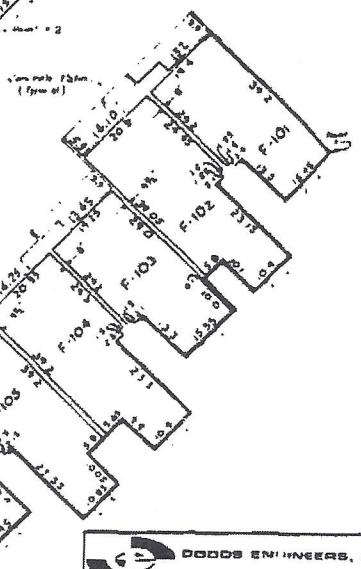

1ST STORY

SCALE: 1 IN = 20 FT

GENERAL NOTES

JOB NO 78053

DOODS ENGINEERS, INC.

NIKULL MAP COMPANY, INC.
SEATTLE

SALISH VILLAGE A CONDOMINIUM

22-34
(COND.)

N.E. 1/4 SEC. 28, TWP. 26 N., RGE. 5 E., W.M.
CITY OF KIRKLAND KING COUNTY, WASHINGTON

BUILDING G

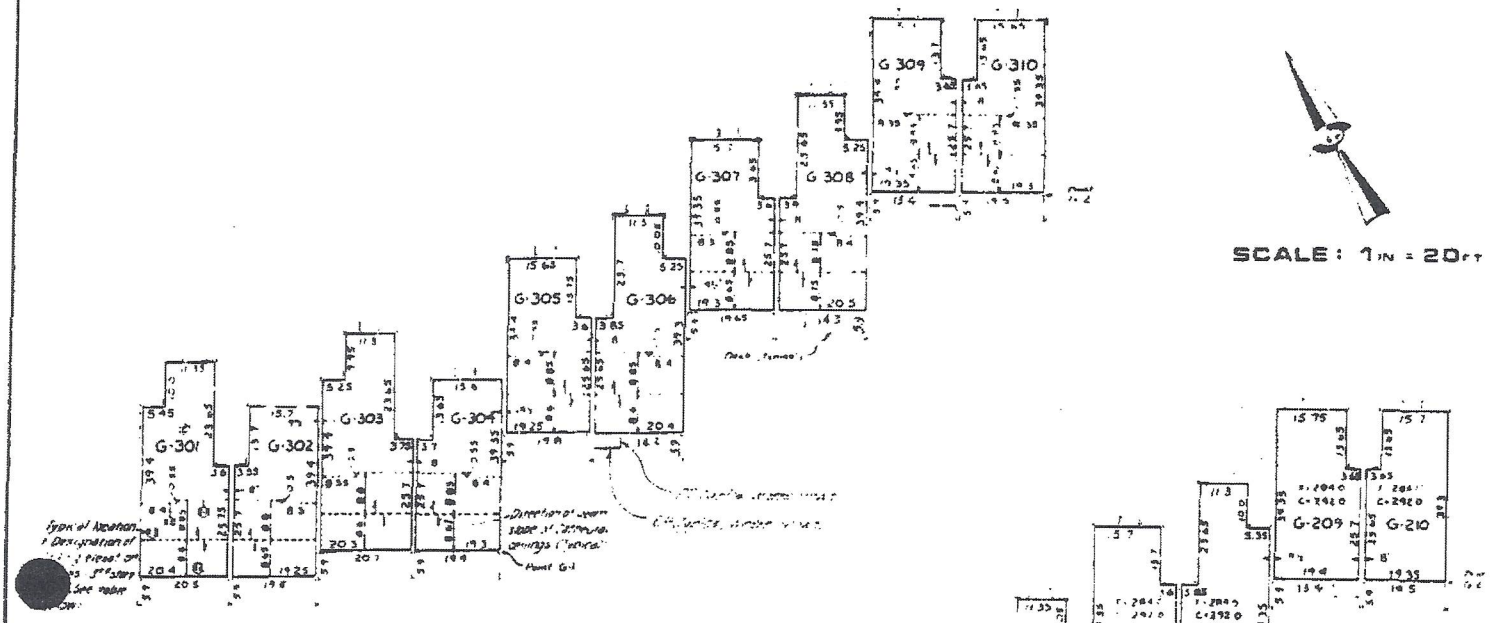

3RD STORY

SCALE: 1 IN = 20 FT

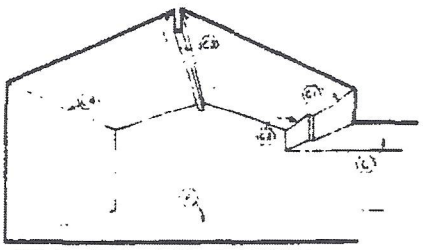

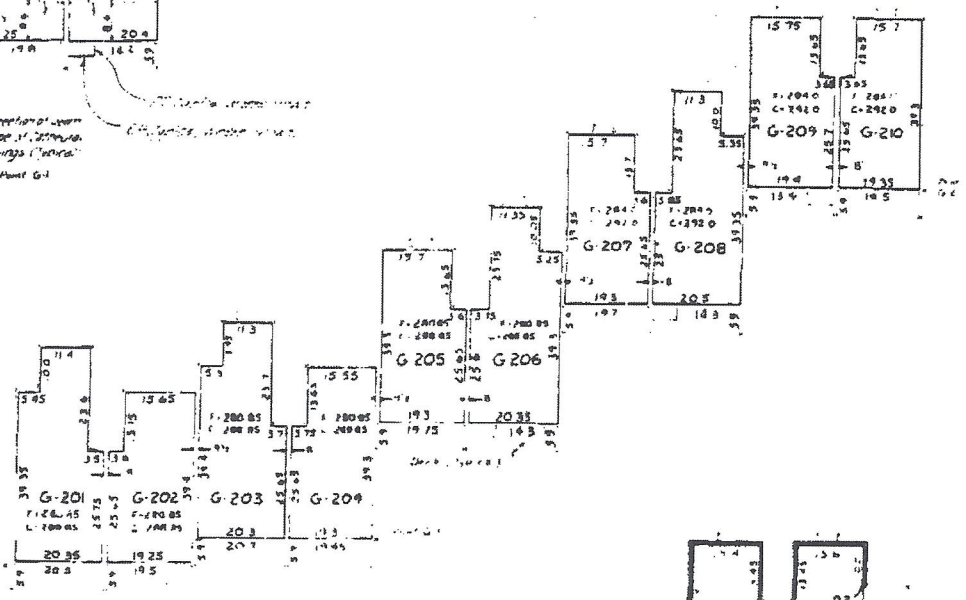

2ND STORY

3RD STORY ELEVATIONS

GENERAL NOTES

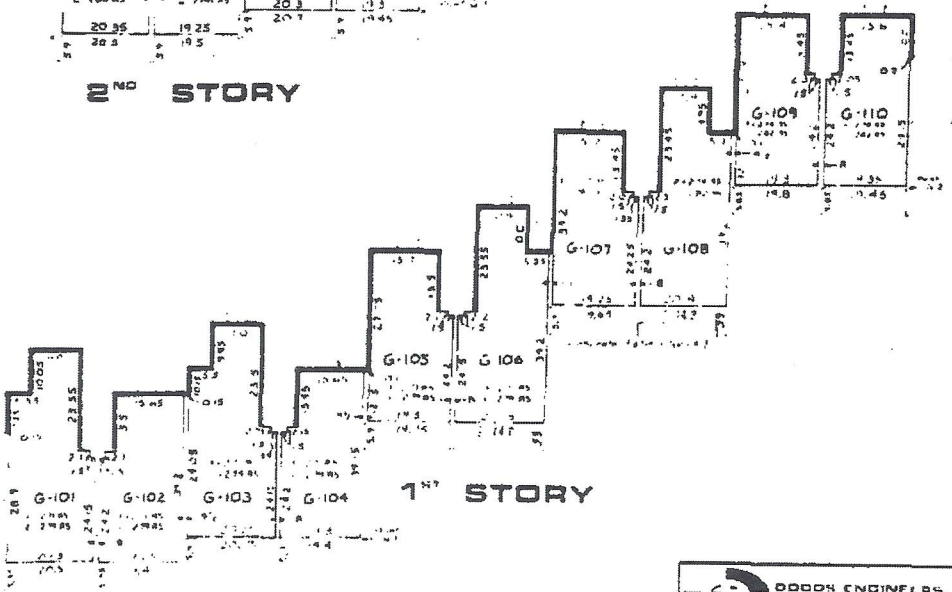

1ST STORY

JOB NO. 78053

DOOUK ENGINEERS, INC

KROLL MAP COMPANY, INC.
SEATTLE

SHEET 7 OF 7

SALISH VILLAGE A CONDOMINIUM

22-35
(COND)

N.E. 1/4 SEC. 28, TWP. 25 N., RGE. 5 E., W.M.
CITY OF KIRKLAND KING COUNTY, WASHINGTON

BUILDING H

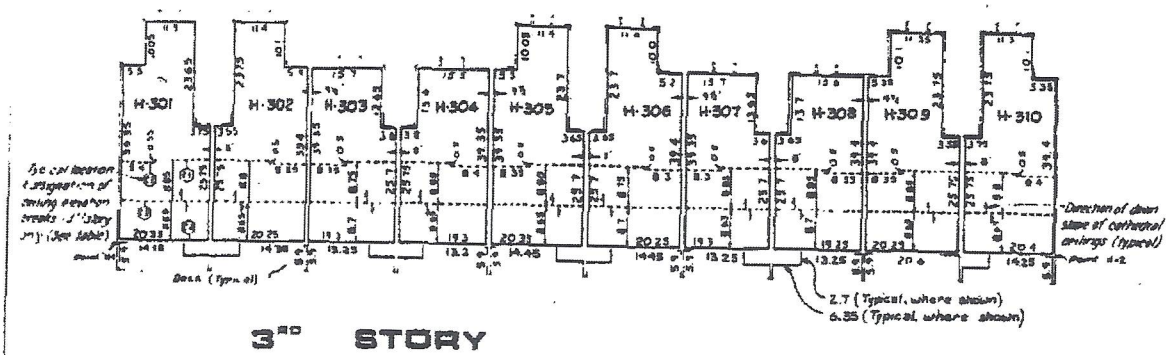

3RD STORY

SCALE: 1 IN = 20 FT

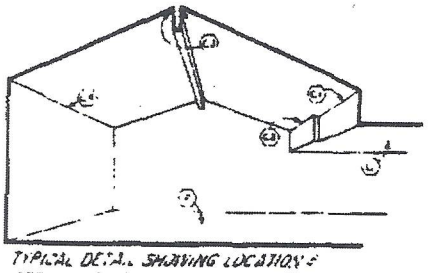

TYPICAL DETAIL SHOWING LOCATIONS DESIGNATED ON BUILDING ELEVATION BREAKS

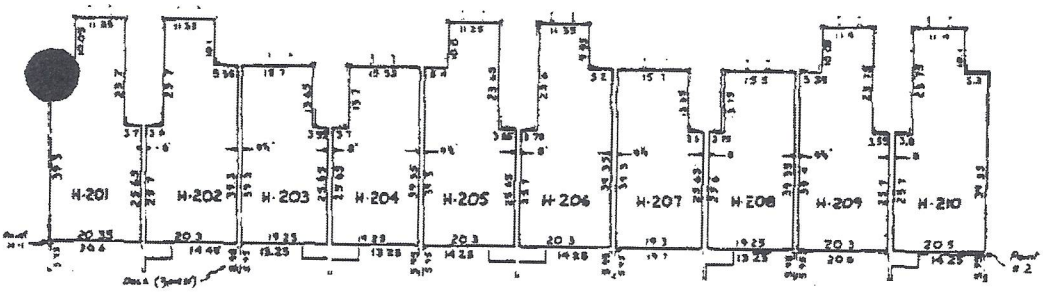

2ND STORY

3RD STORY ELEVATIONS

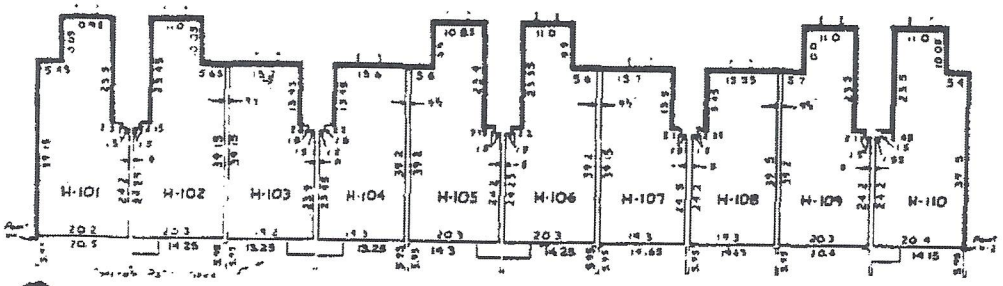

1ST STORY

GENERAL NOTES

JOB NO 78053

DOODS ENGINEERS, INC.

1 Bedroom Layout - Not to scale

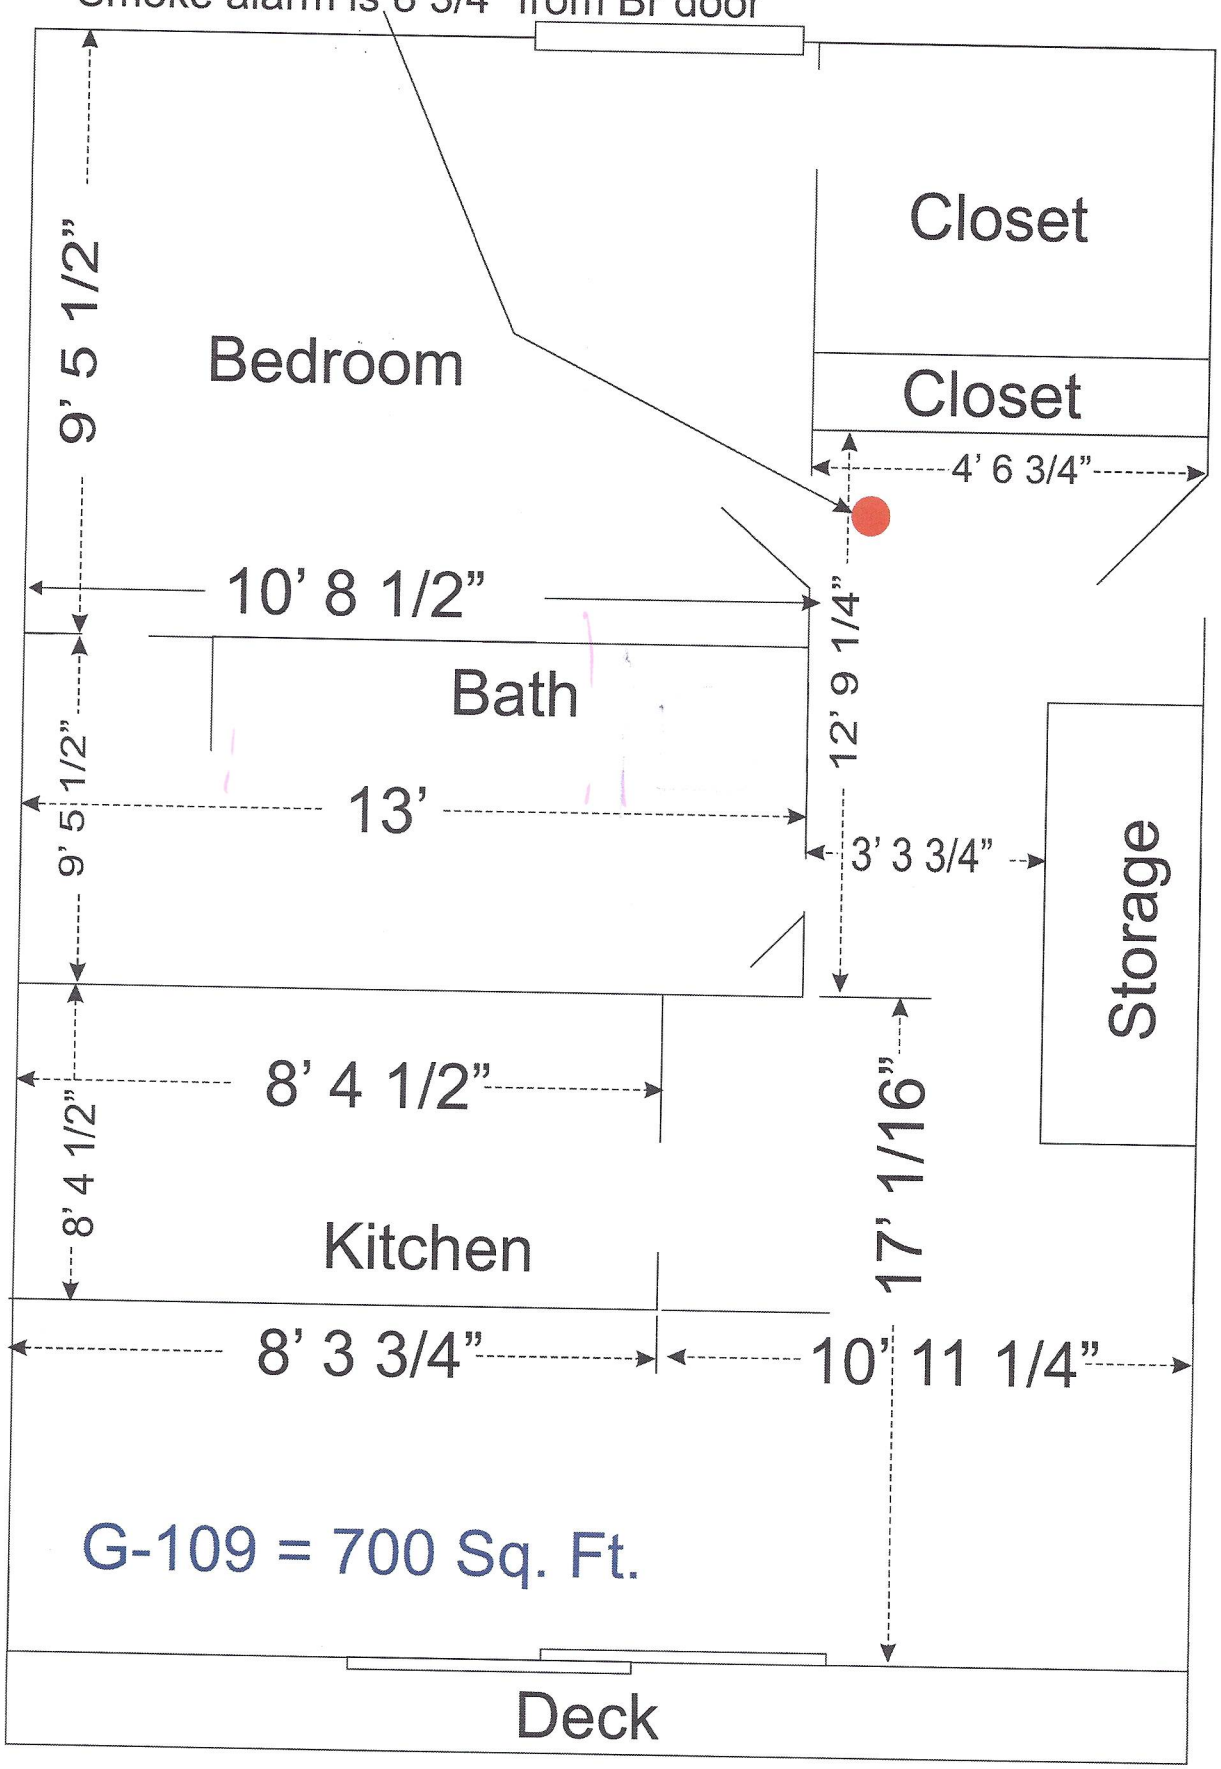

Note: Units differ in square footage; 1 Br range: 700 - 714 Sq. Ft.
2 BR range: 848 - 867 Sq. Ft.

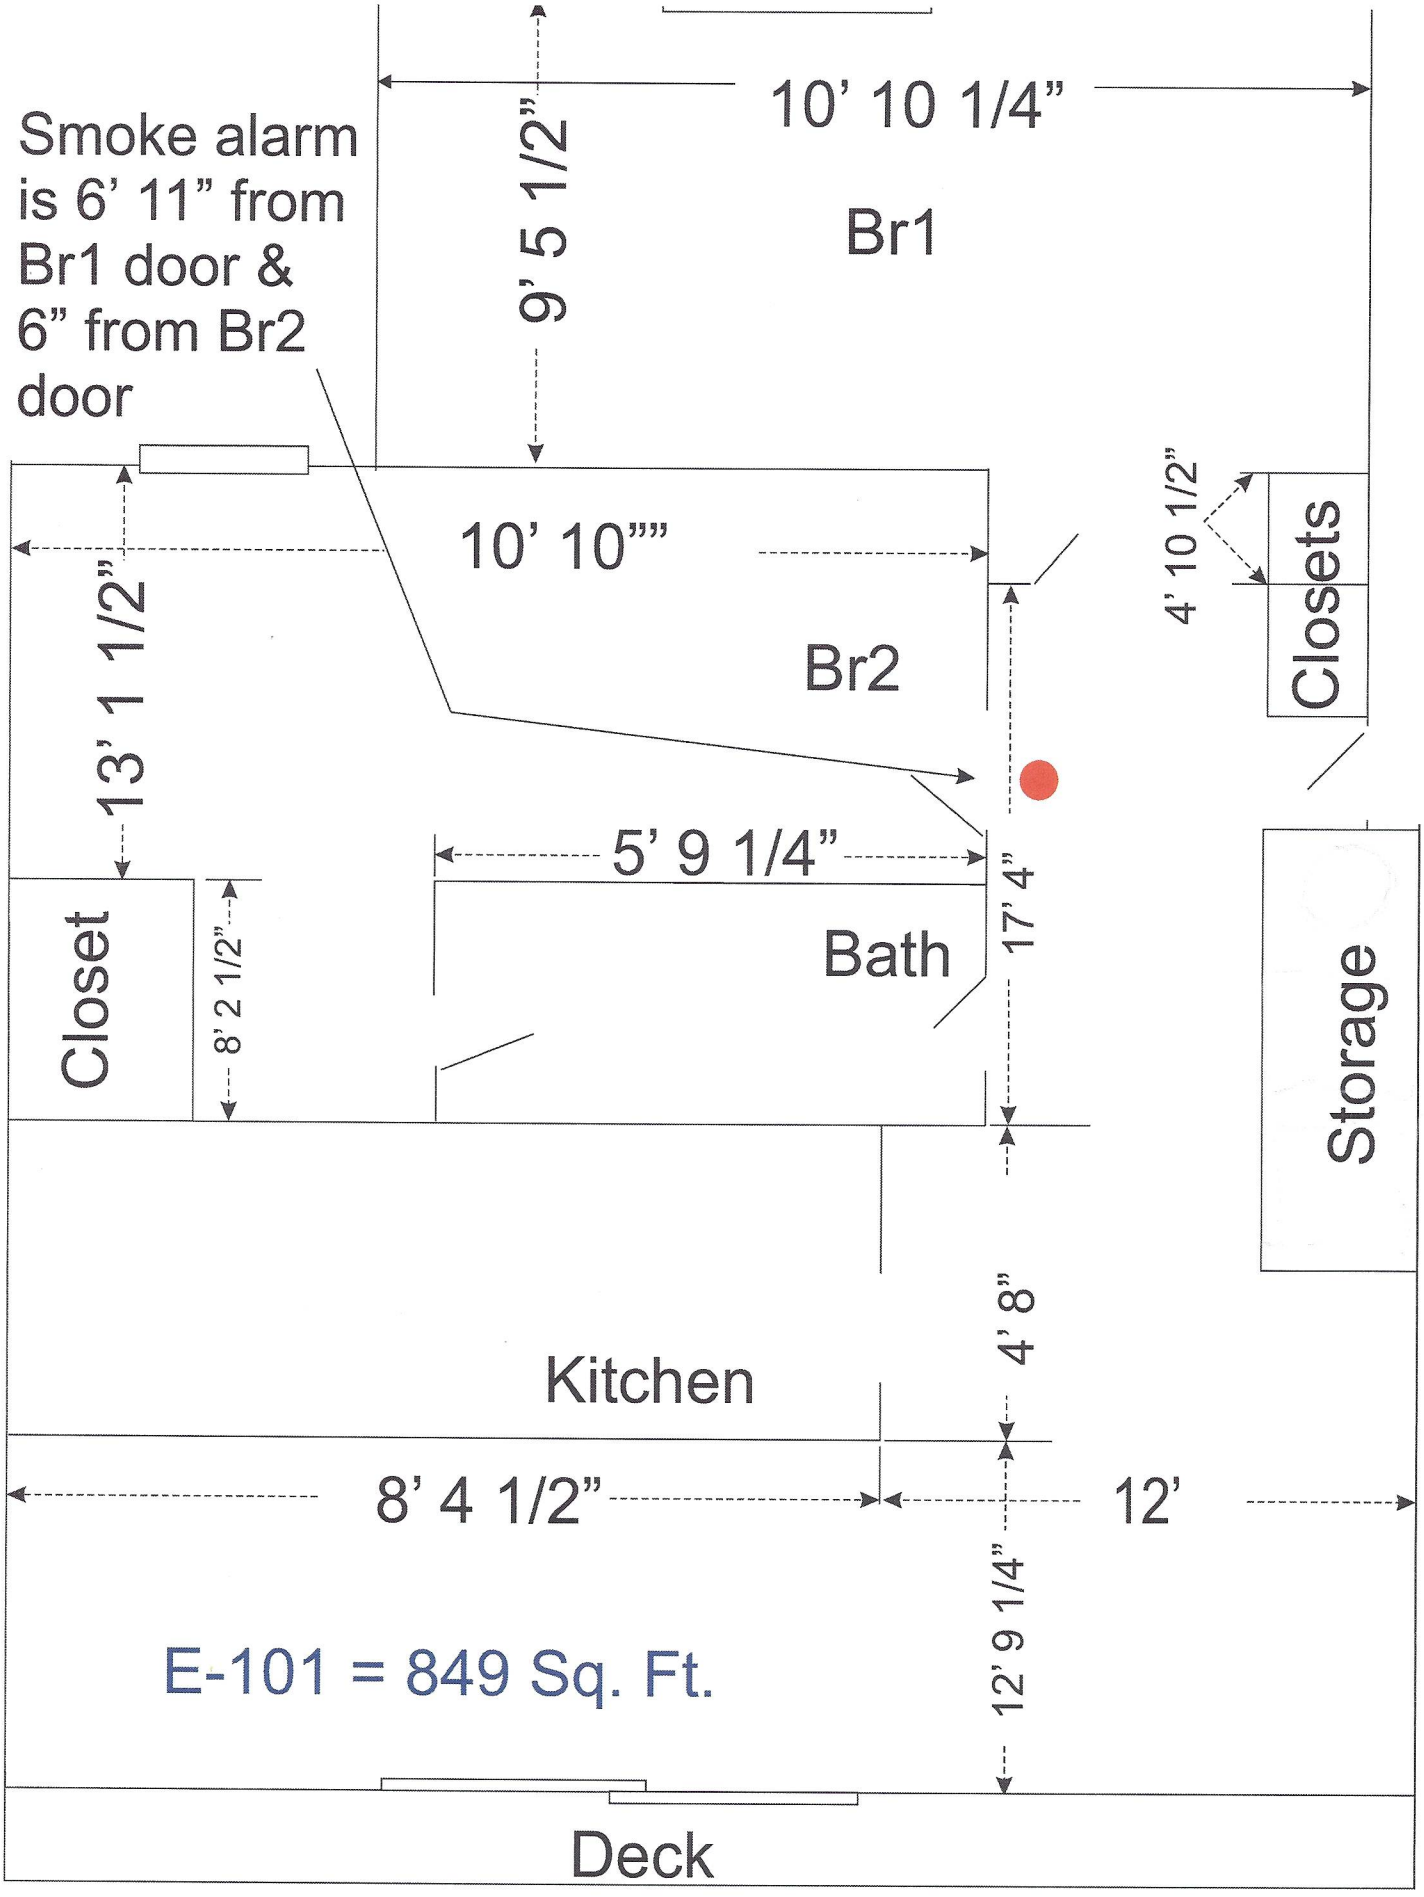
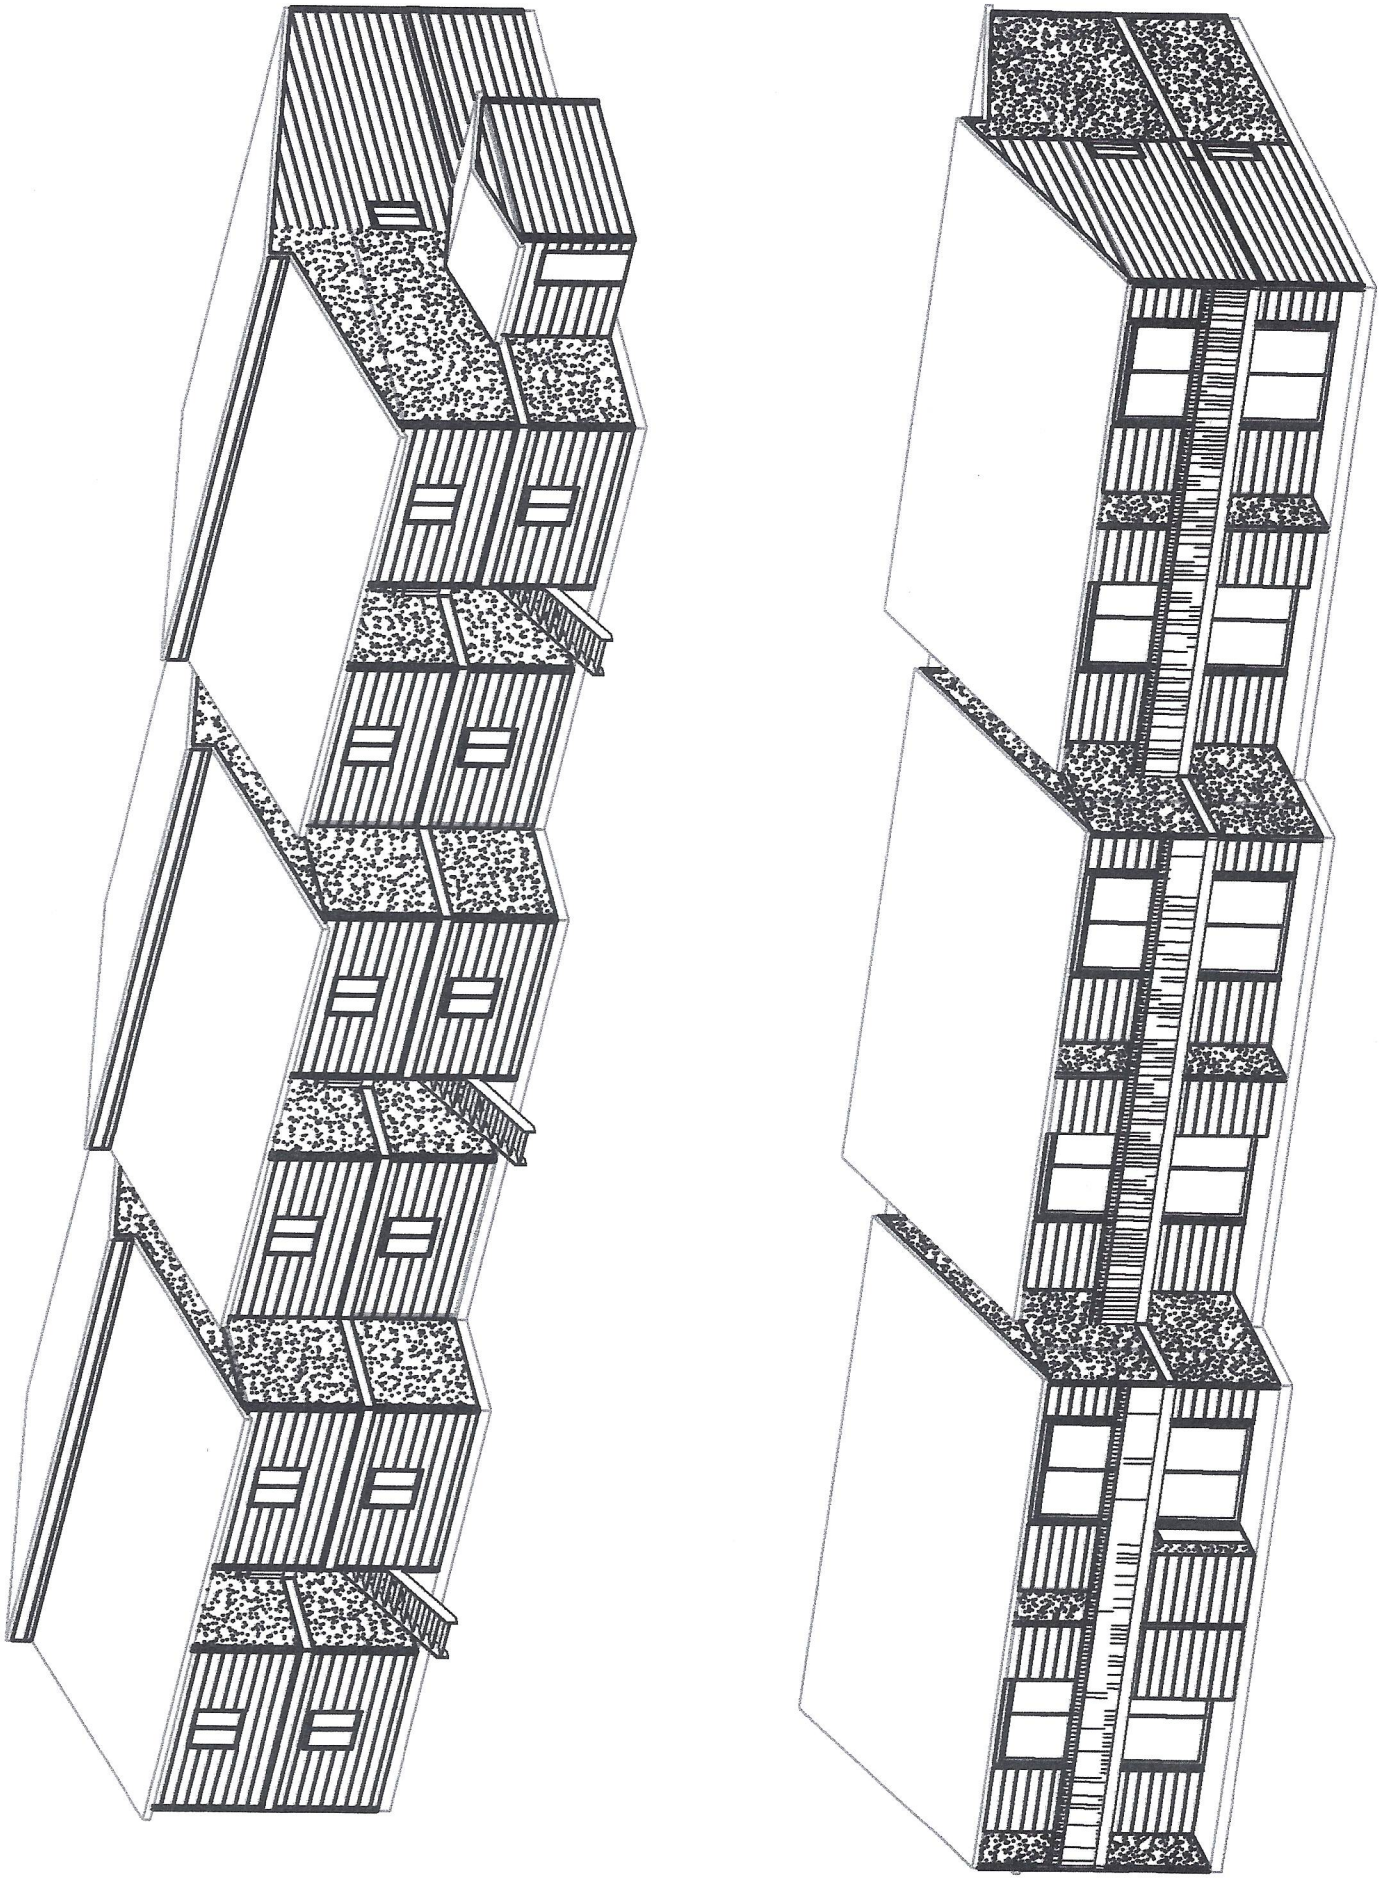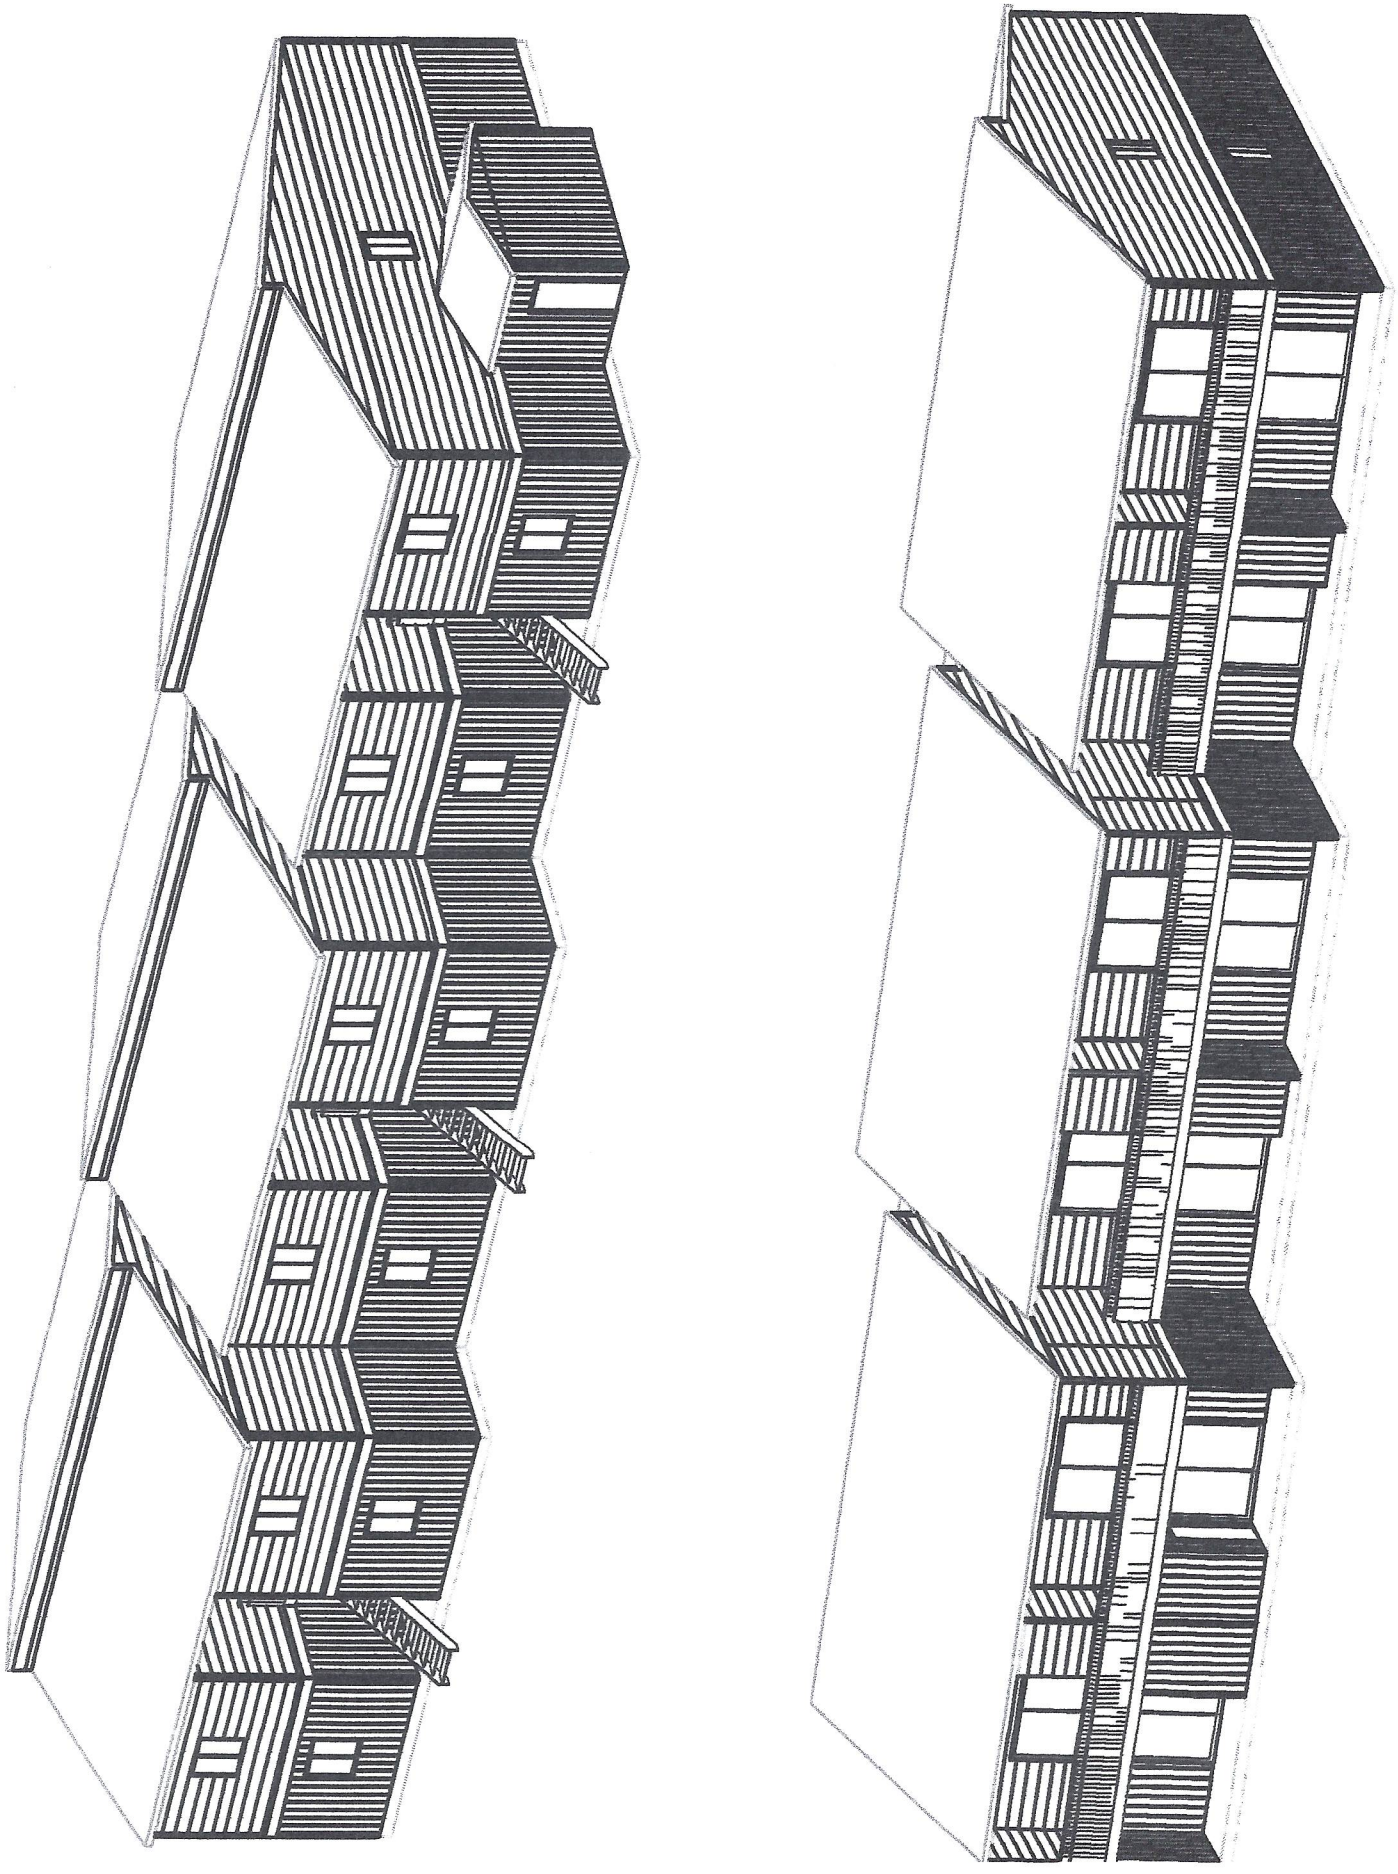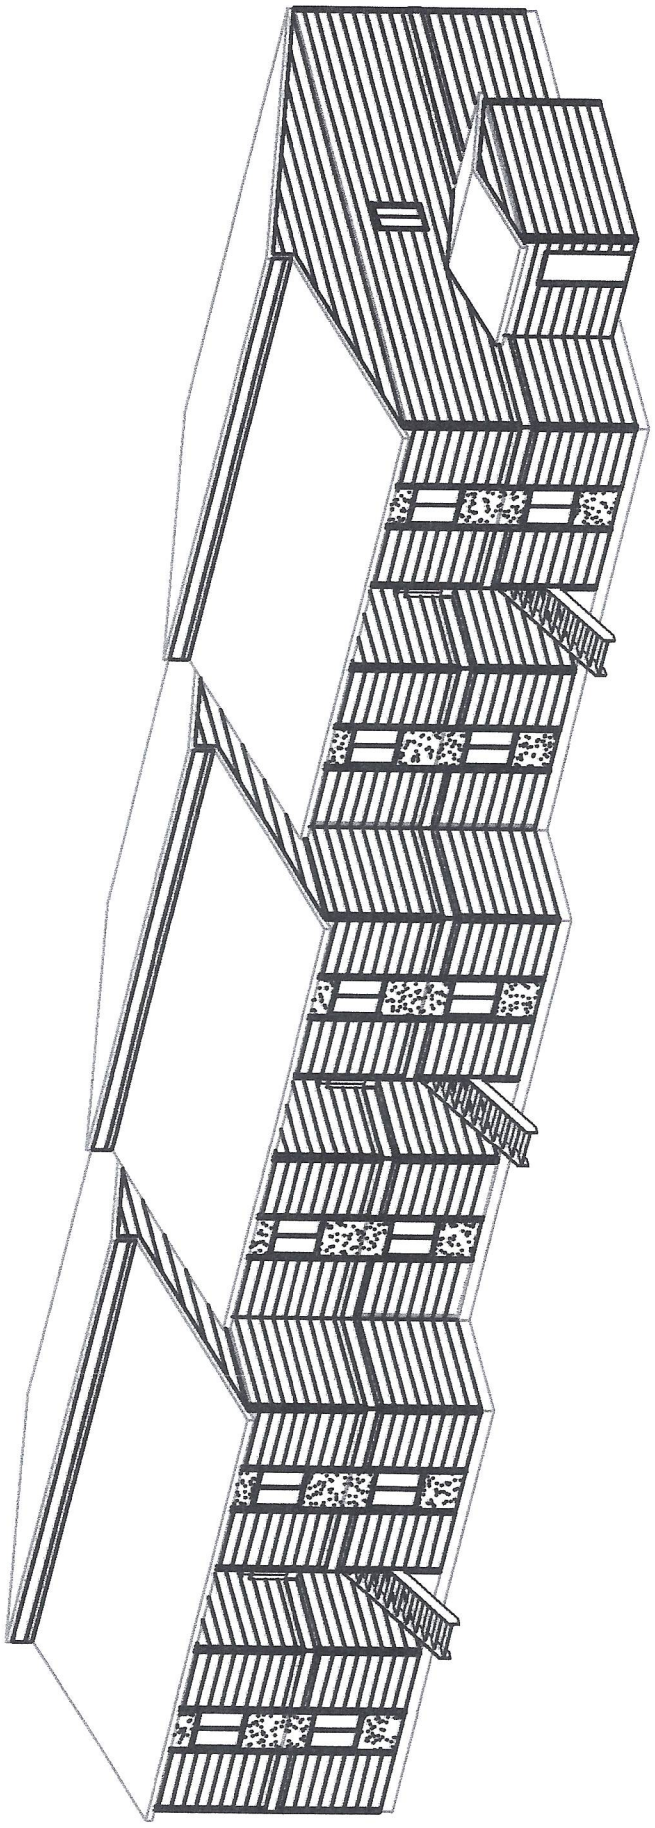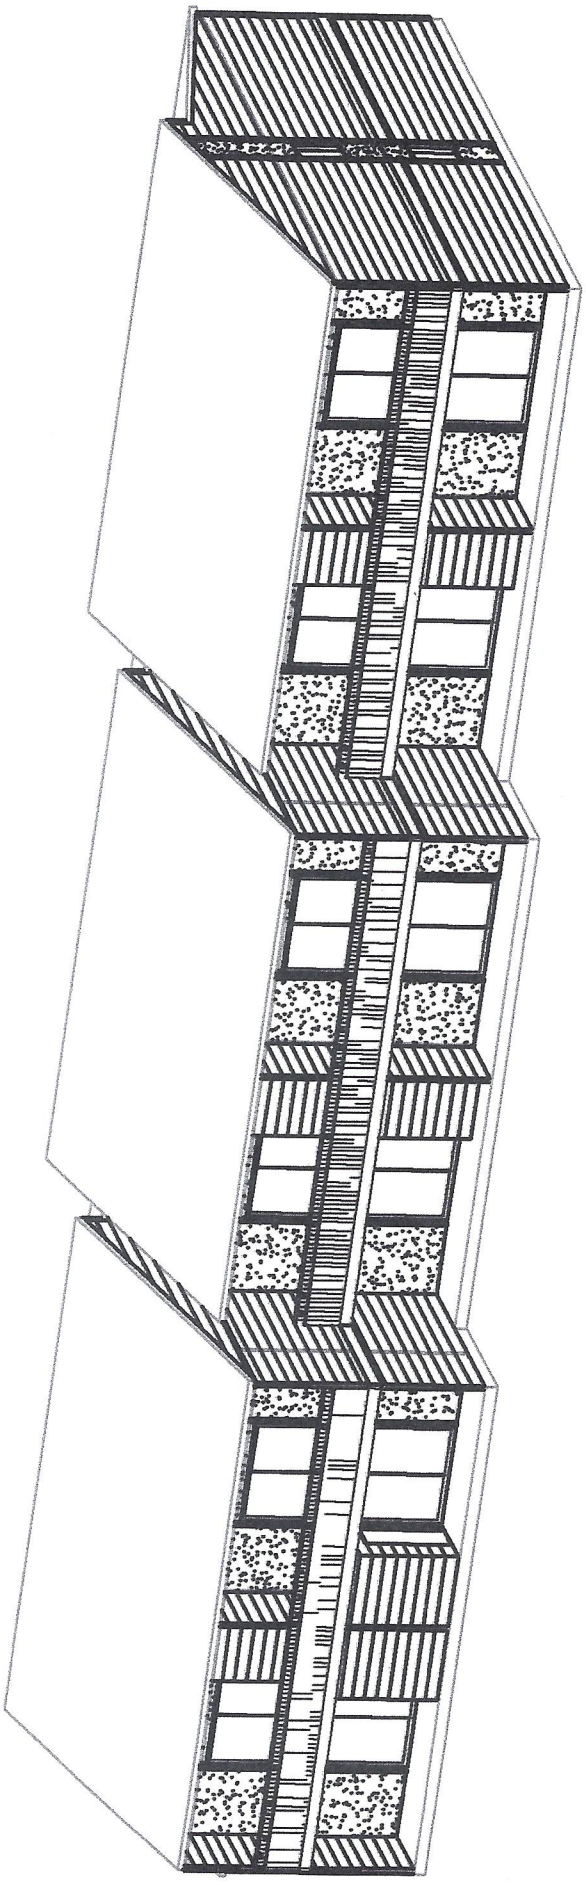
2 Bedroom Layout - Not to scale